49x44

LITTLE SPRING FARM

TAX BLOCK 88, LOT NO. 6

SECTION 1C

OWNER & DEVELOPER

BROWN, NOLTEMEYER & MATTINGLY, LLC

D.B. 7746, P. 909 & D.B. 7747 P. 453

122 NORTH PETERSON AVENUE

LOUISVILLE, KENTUCKY 40206

DECEMBER 2003 SCALE 1" = 60'

SABAK, WILSON & LINGO INC.

ENGINEERS, LANDSCAPE ARCHITECTS & PLANNERS

315 WEST MARKET LOUISVILLE, KENTUCKY

GRAPHIC SCALE

0 30 60 120

TOTAL AREA IN SITE: 8.609 ACRES

TOTAL NUMBER OF BUILDING SITES: 22

DENOTES 5/8" IRON PIN 18" LONG

W/CAP STAMPED D.L. KRAUS, L.S. 2613
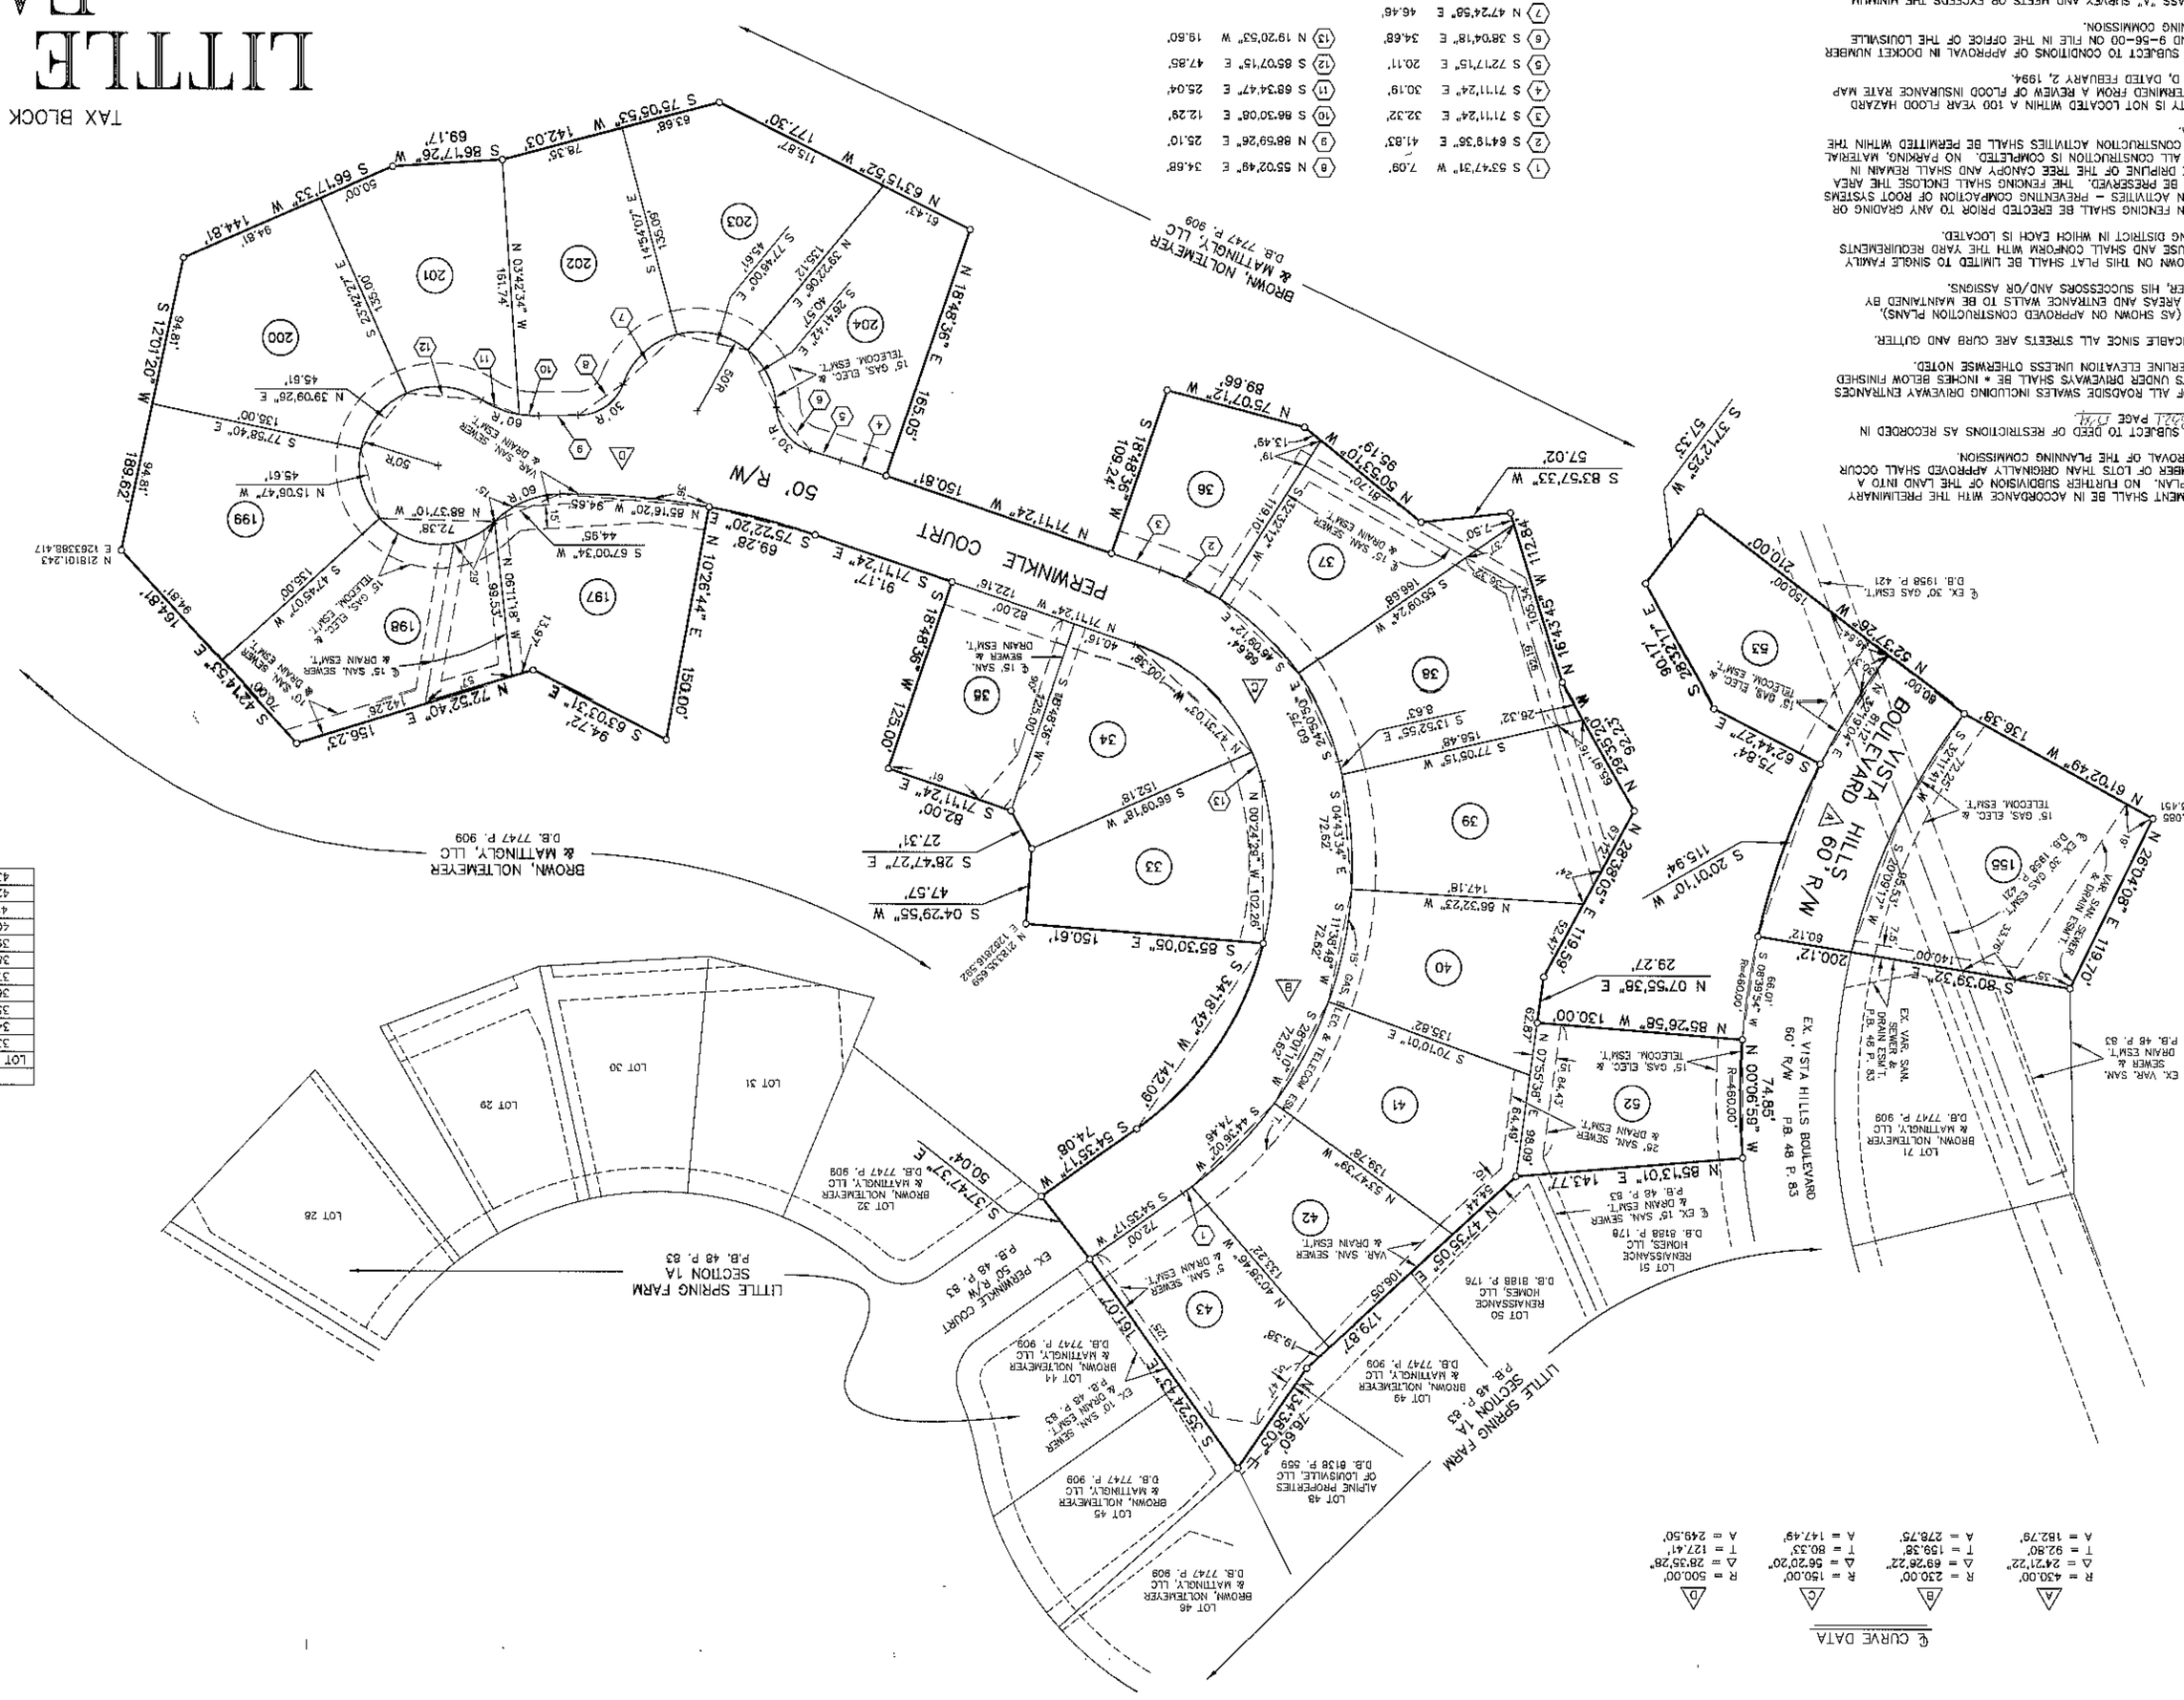
UNLESS OTHERWISE NOTED